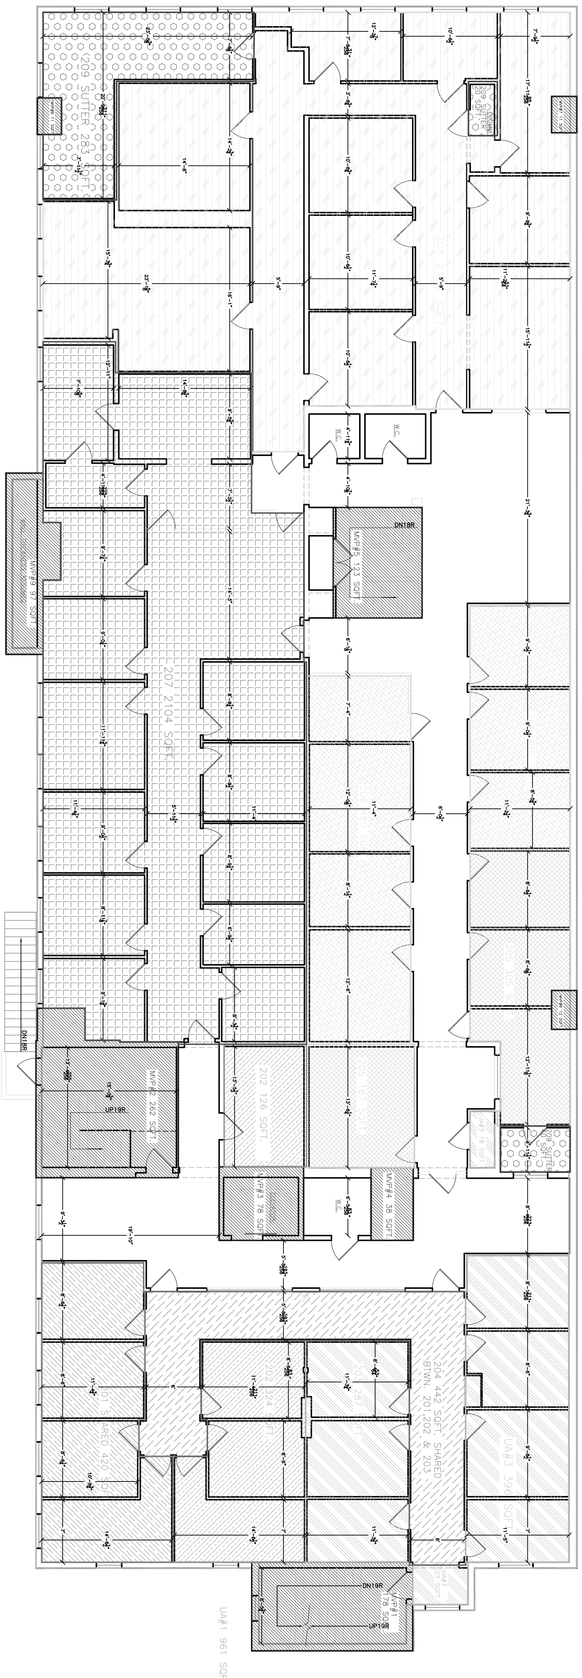

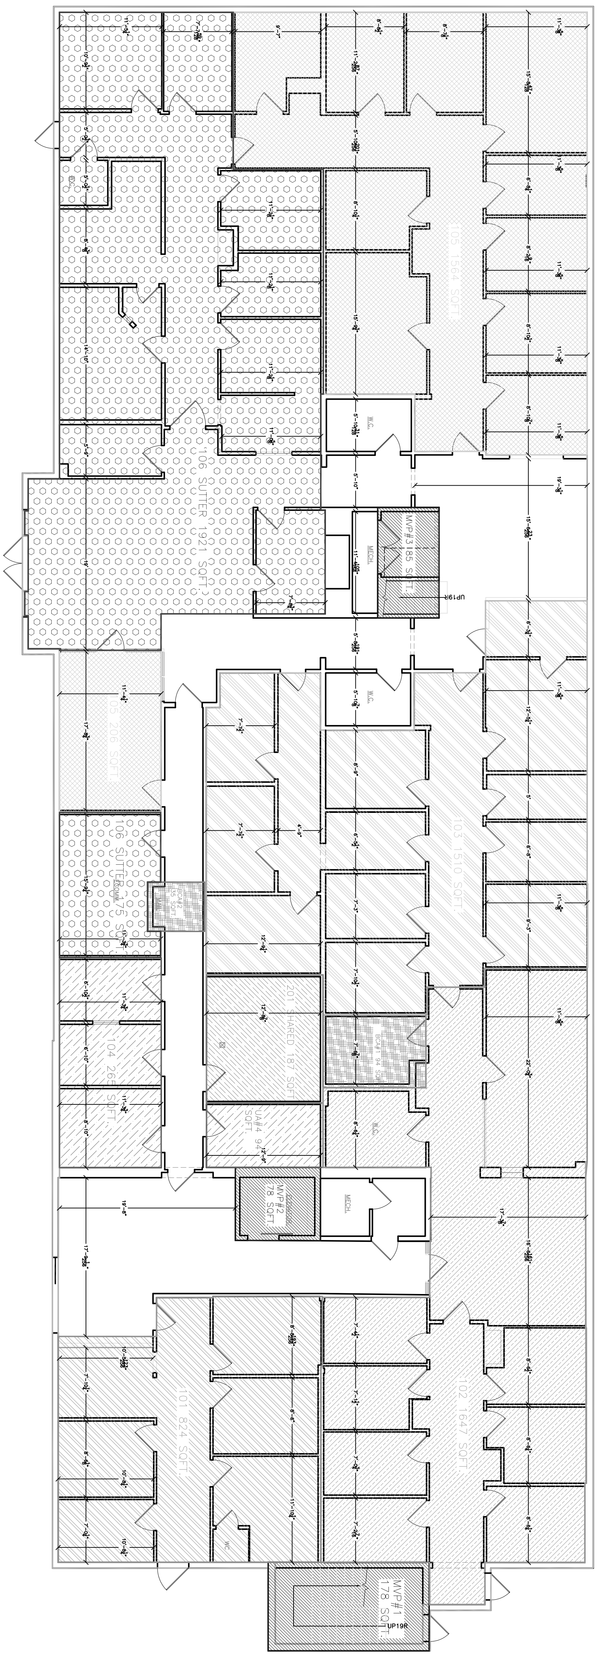

SHEET NO. 1	APN # 000-000-00	OWNER	ECD, LLC	415.621.2404
	EXISTING BOMA PLAN		MONTH DAY, YEAR	

Existing Conditions Drafting
2180 Bryant St. Suite 106
San Francisco, CA 94110
existingconditionsdrafting.com